



**THE PORT AUTHORITY
OF NY & NJ**

Peter L. Sweeney
ENGINEERING PROGRAM MANAGER - WORLD TRADE

Alfred Hoover
CHIEF MECHANICAL ENGINEER

o. Date Revision Approved

Engineering Department				
Design Division				

The World Trade					
Center					

Electrical/HVAC			
Upgrade Program			

**POWER ONE AND TWO
LOW VOLTAGE
SUBSTATIONS
CONSTRUCTION AND
INSTALLATION**



MECHANICAL
SUBSTATION SS-75E
TOWER TWO
INSTALLATION

This drawing subject to conditions in contract.
All inventions, ideas, designs and methods
herein are reserved to Port Authority and
may not be used without its written consent.

A.B./E.E. E.E. S.W.
 Designed by Drawn by Checked by

Date 5/1/95 Scale AS NOTED

Contract Number	Drawing Number
WTC-802.071	M-29

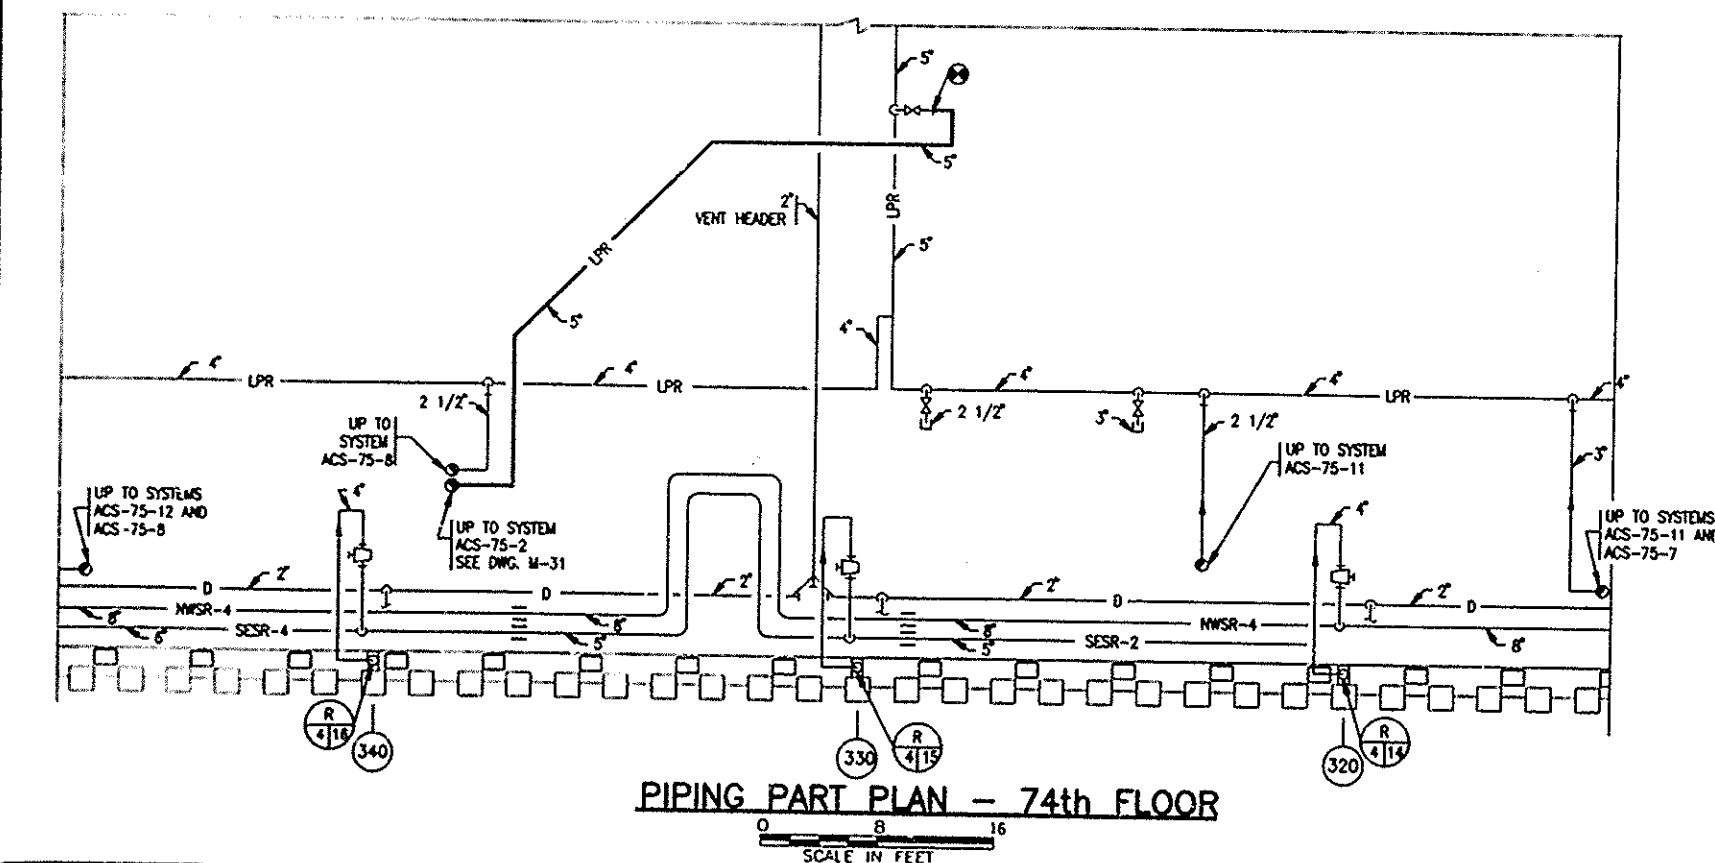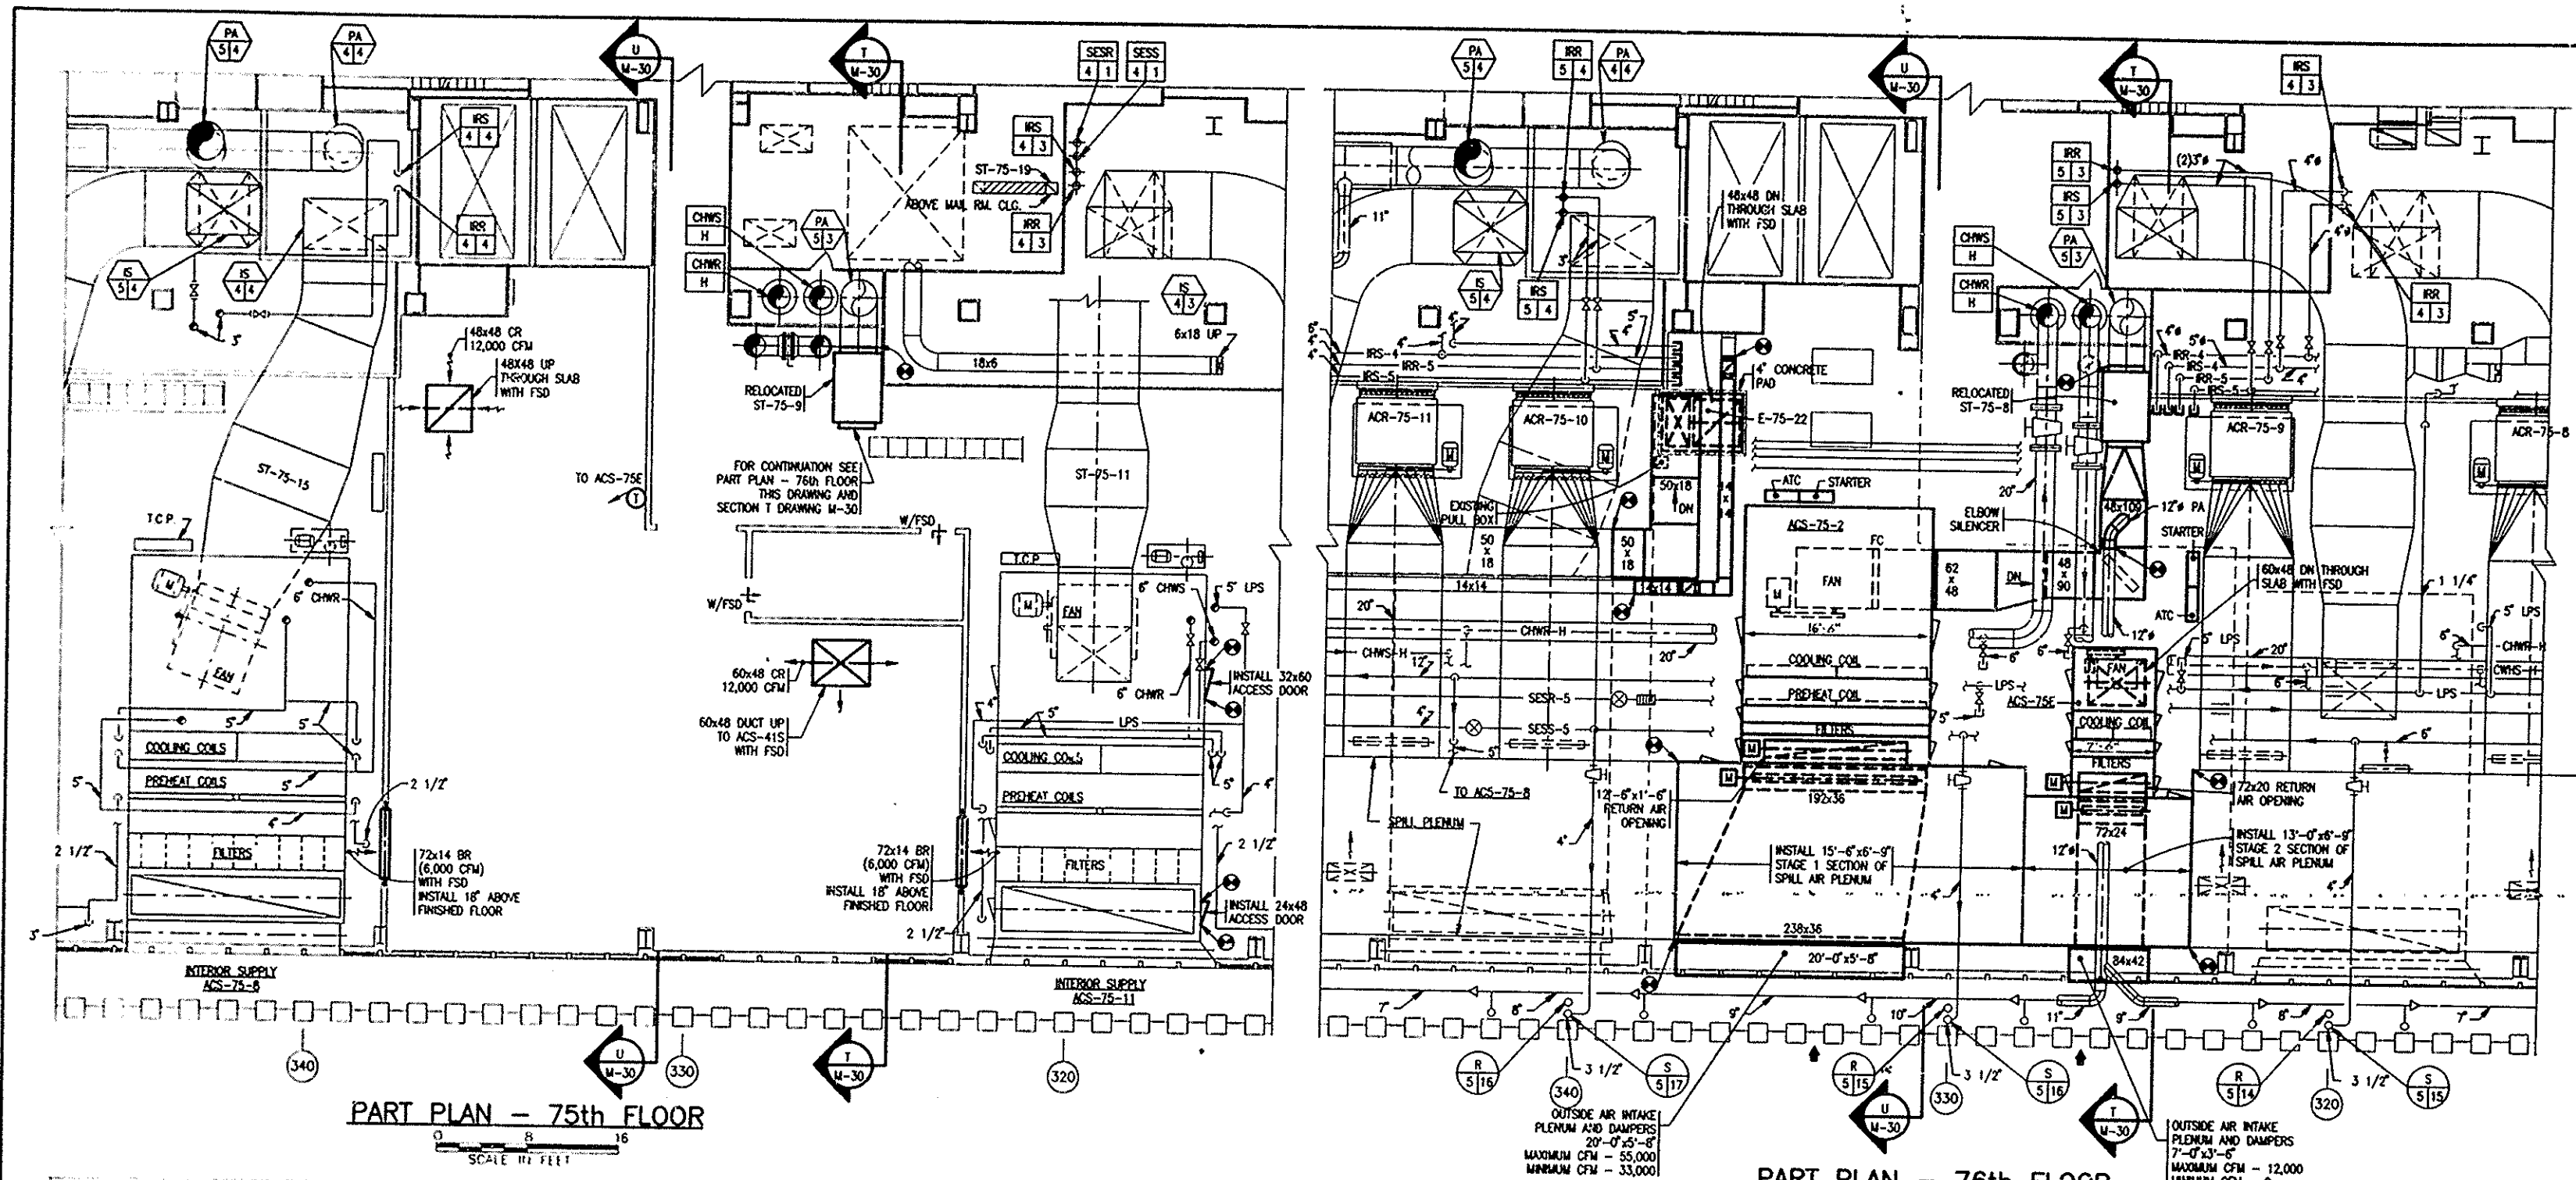

I HEREBY CERTIFY THAT THIS IS A TRUE AND CORRECT
COPY OF ONE OF THE CONTRACT DRAWINGS CON-
STITUTING A PART OF CONTRACT NO. HTG-802-071
IN THE FORM IN WHICH THE DRAWINGS EXISTED AT
THE TIME THE SAID CONTRACT WAS EXECUTED BY
THE PARTIES.

DATE 6/21/95 S. Hank A. Asham
SPEC. WRITER

DATE 8/15/95 Peter K. Swenson
ENGINEER OF DESIGN